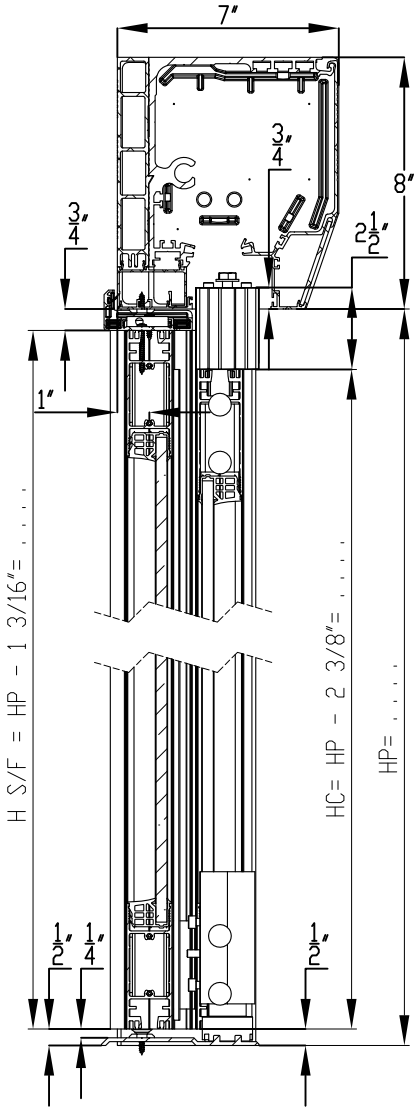

CUT B-B
SCALE 1:6.25

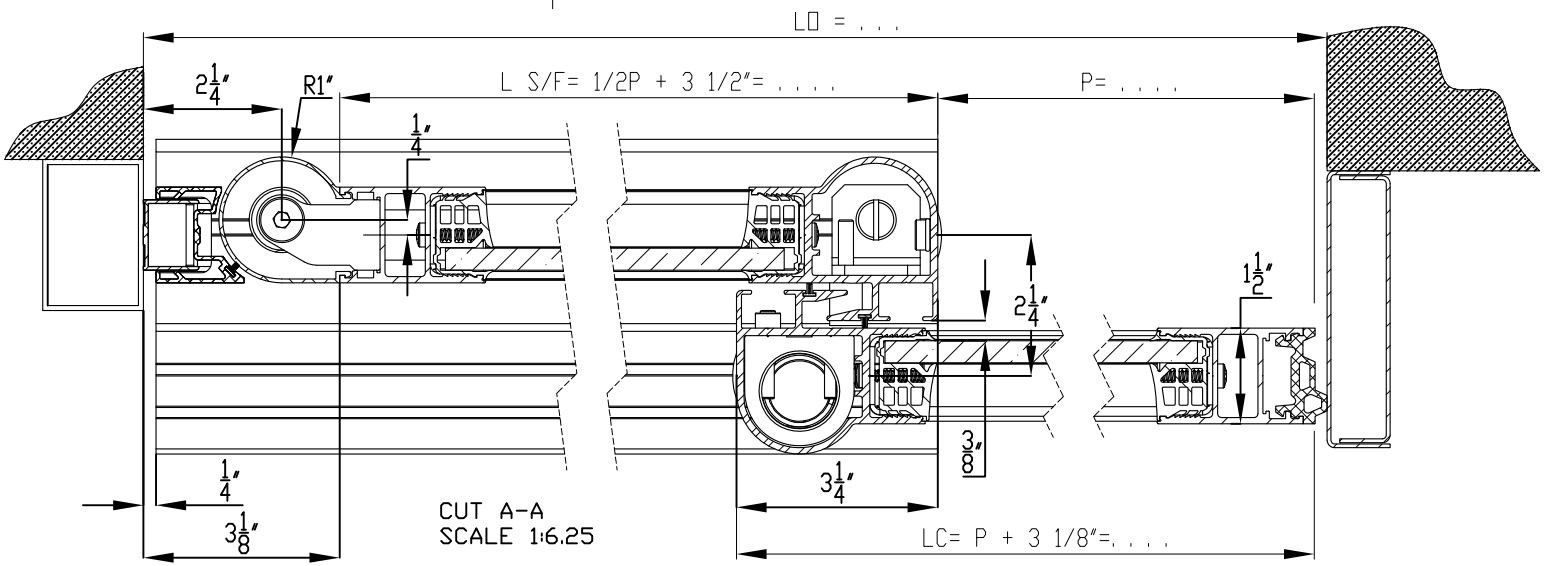

CUT A-A
SCALE 1:6.25

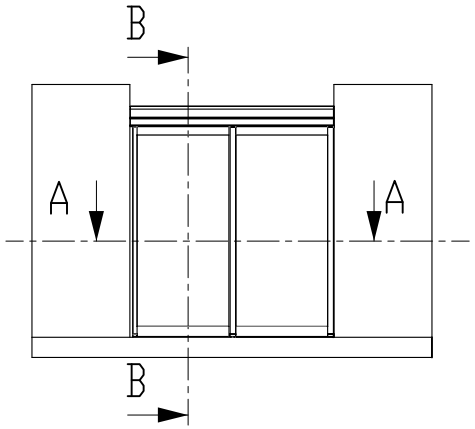

A	20/12/2007	PROFILS + FORMULES		TJM
Rev	Date	Modification		Checked
		Scale: 1:50	Format / Size: A3	Drawn By: TOGNET JM
Date: 27/12/2007		Title: DIVA SLIDING AUTOMATIC DOOR 2 DOOR CONFIGURATION LEFT OPENING (OSLI)		Checked by: PIN P
Material: /				Code Article: /
Tolerances: /				
Observation / Comment: /		File: 5720-A SURFACE APPLICATION		Plan / Dwg N° Ind/Rev: PE 5718 / A