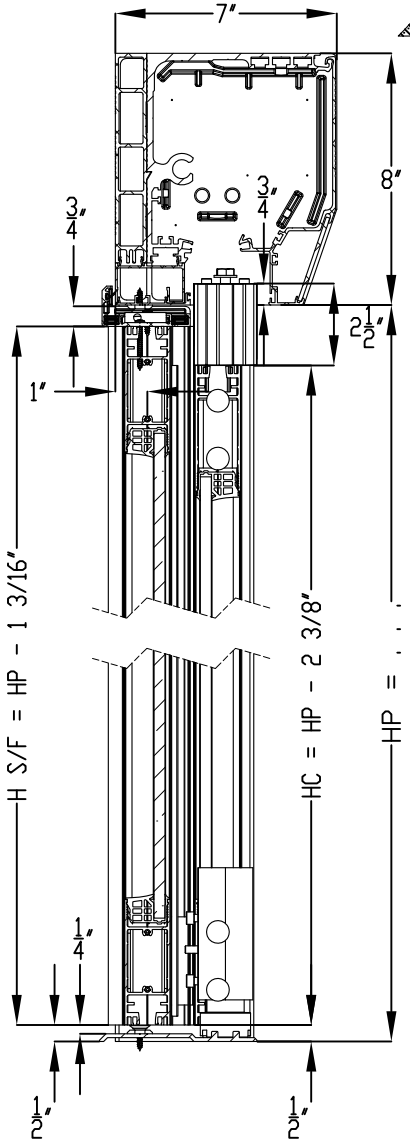

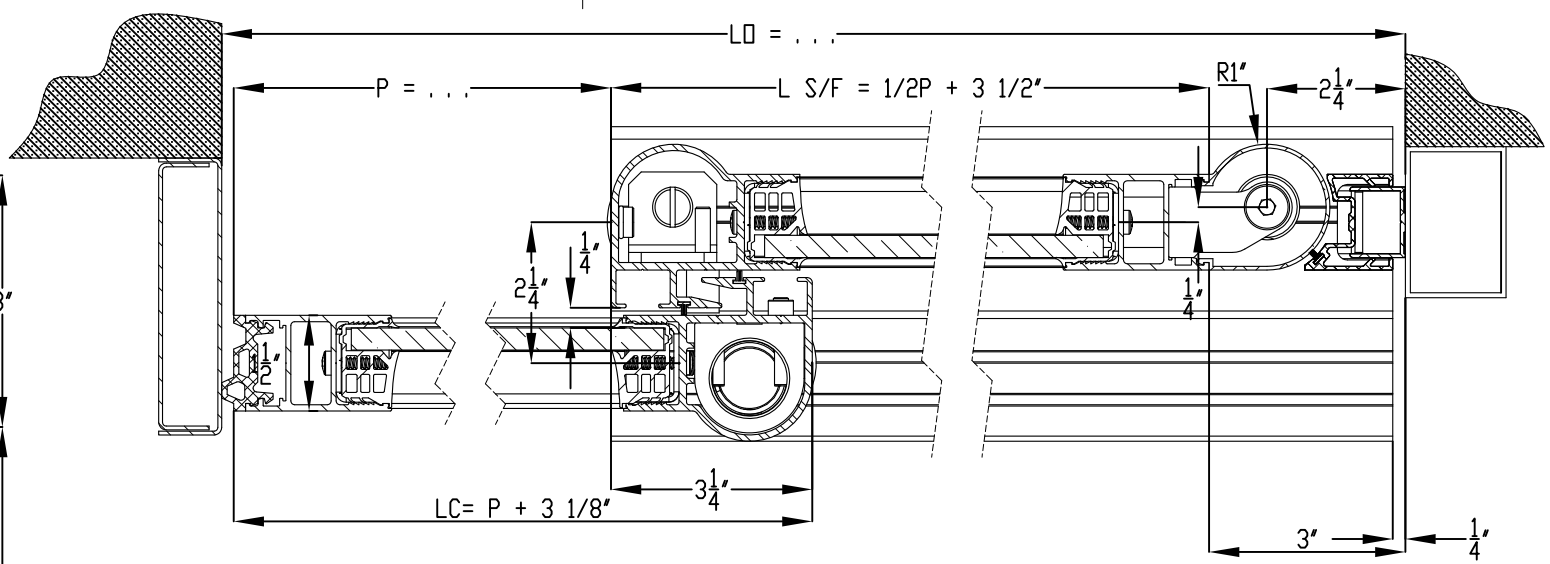

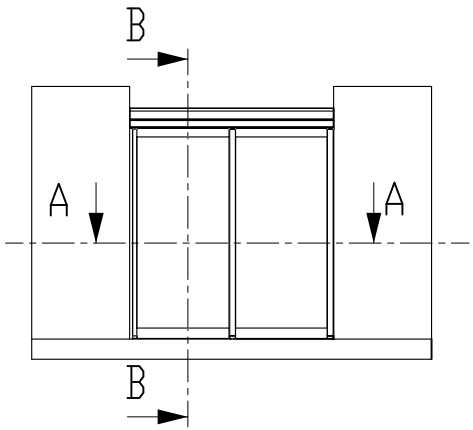

A	20/12/2007				TJM
Rev	Date	Modification			Checked
		Scale 1:50	Format / Size A3	Drawn By TOGNET JM	Checked by PIN P
Date 27/12/2007		Title: DIVA FULL-BREAKOUT AUTOMATIC SLIDING DOOR 2 DOOR CONFIGURATION RIGHT OPENING (OSLI)			Code Article /
Material /					
Tolerances /					
Observation / Comment /		File: 5720-B DIVA SURFACE APPLICATION			Plan / Dwg N° PE 5718 / A — Ind/Rev